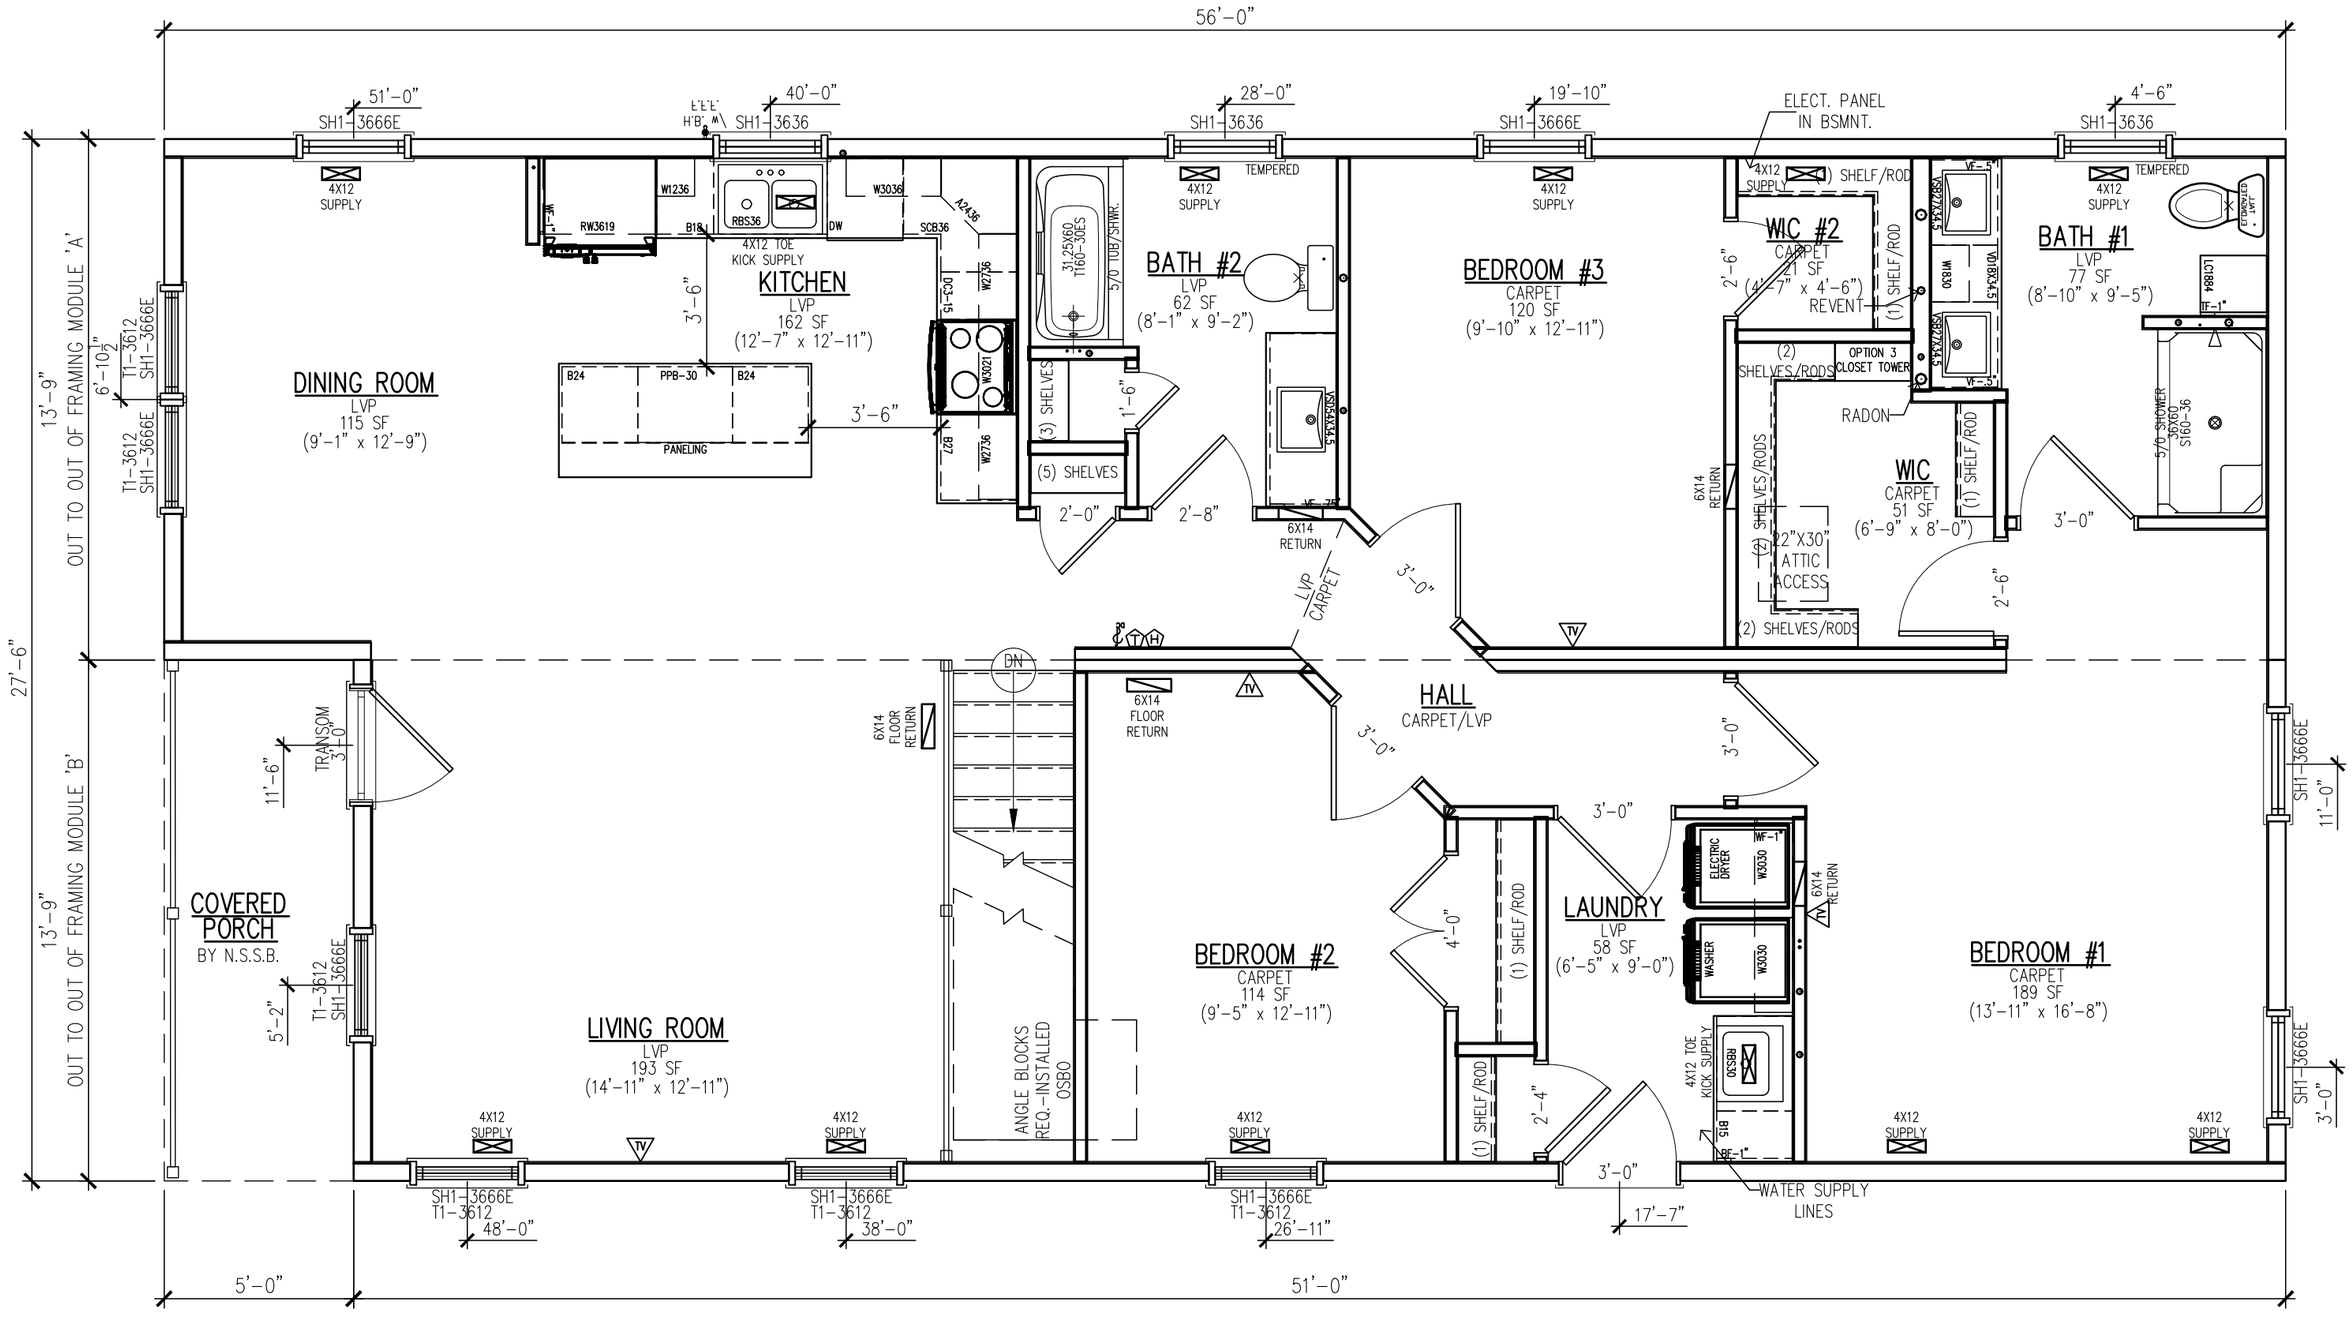

NORTHSTAR SYSTEMBUILT	203 Industrial Drive Redwood Falls, MN Ph: (507) 644-6600 Fx: (507) 644-6601	MAIN LEVEL FLOOR PLAN	NS4320 DRAWN BY: MW DATE: 3/24/23	DEALER: IDA GROVE HOMES CUSTOMER: CASTLEWOOD MODEL REV: B BY: SPC DATE: 03/31/23 SCALE:1/4"=1'-0"	PAGE: A1.1